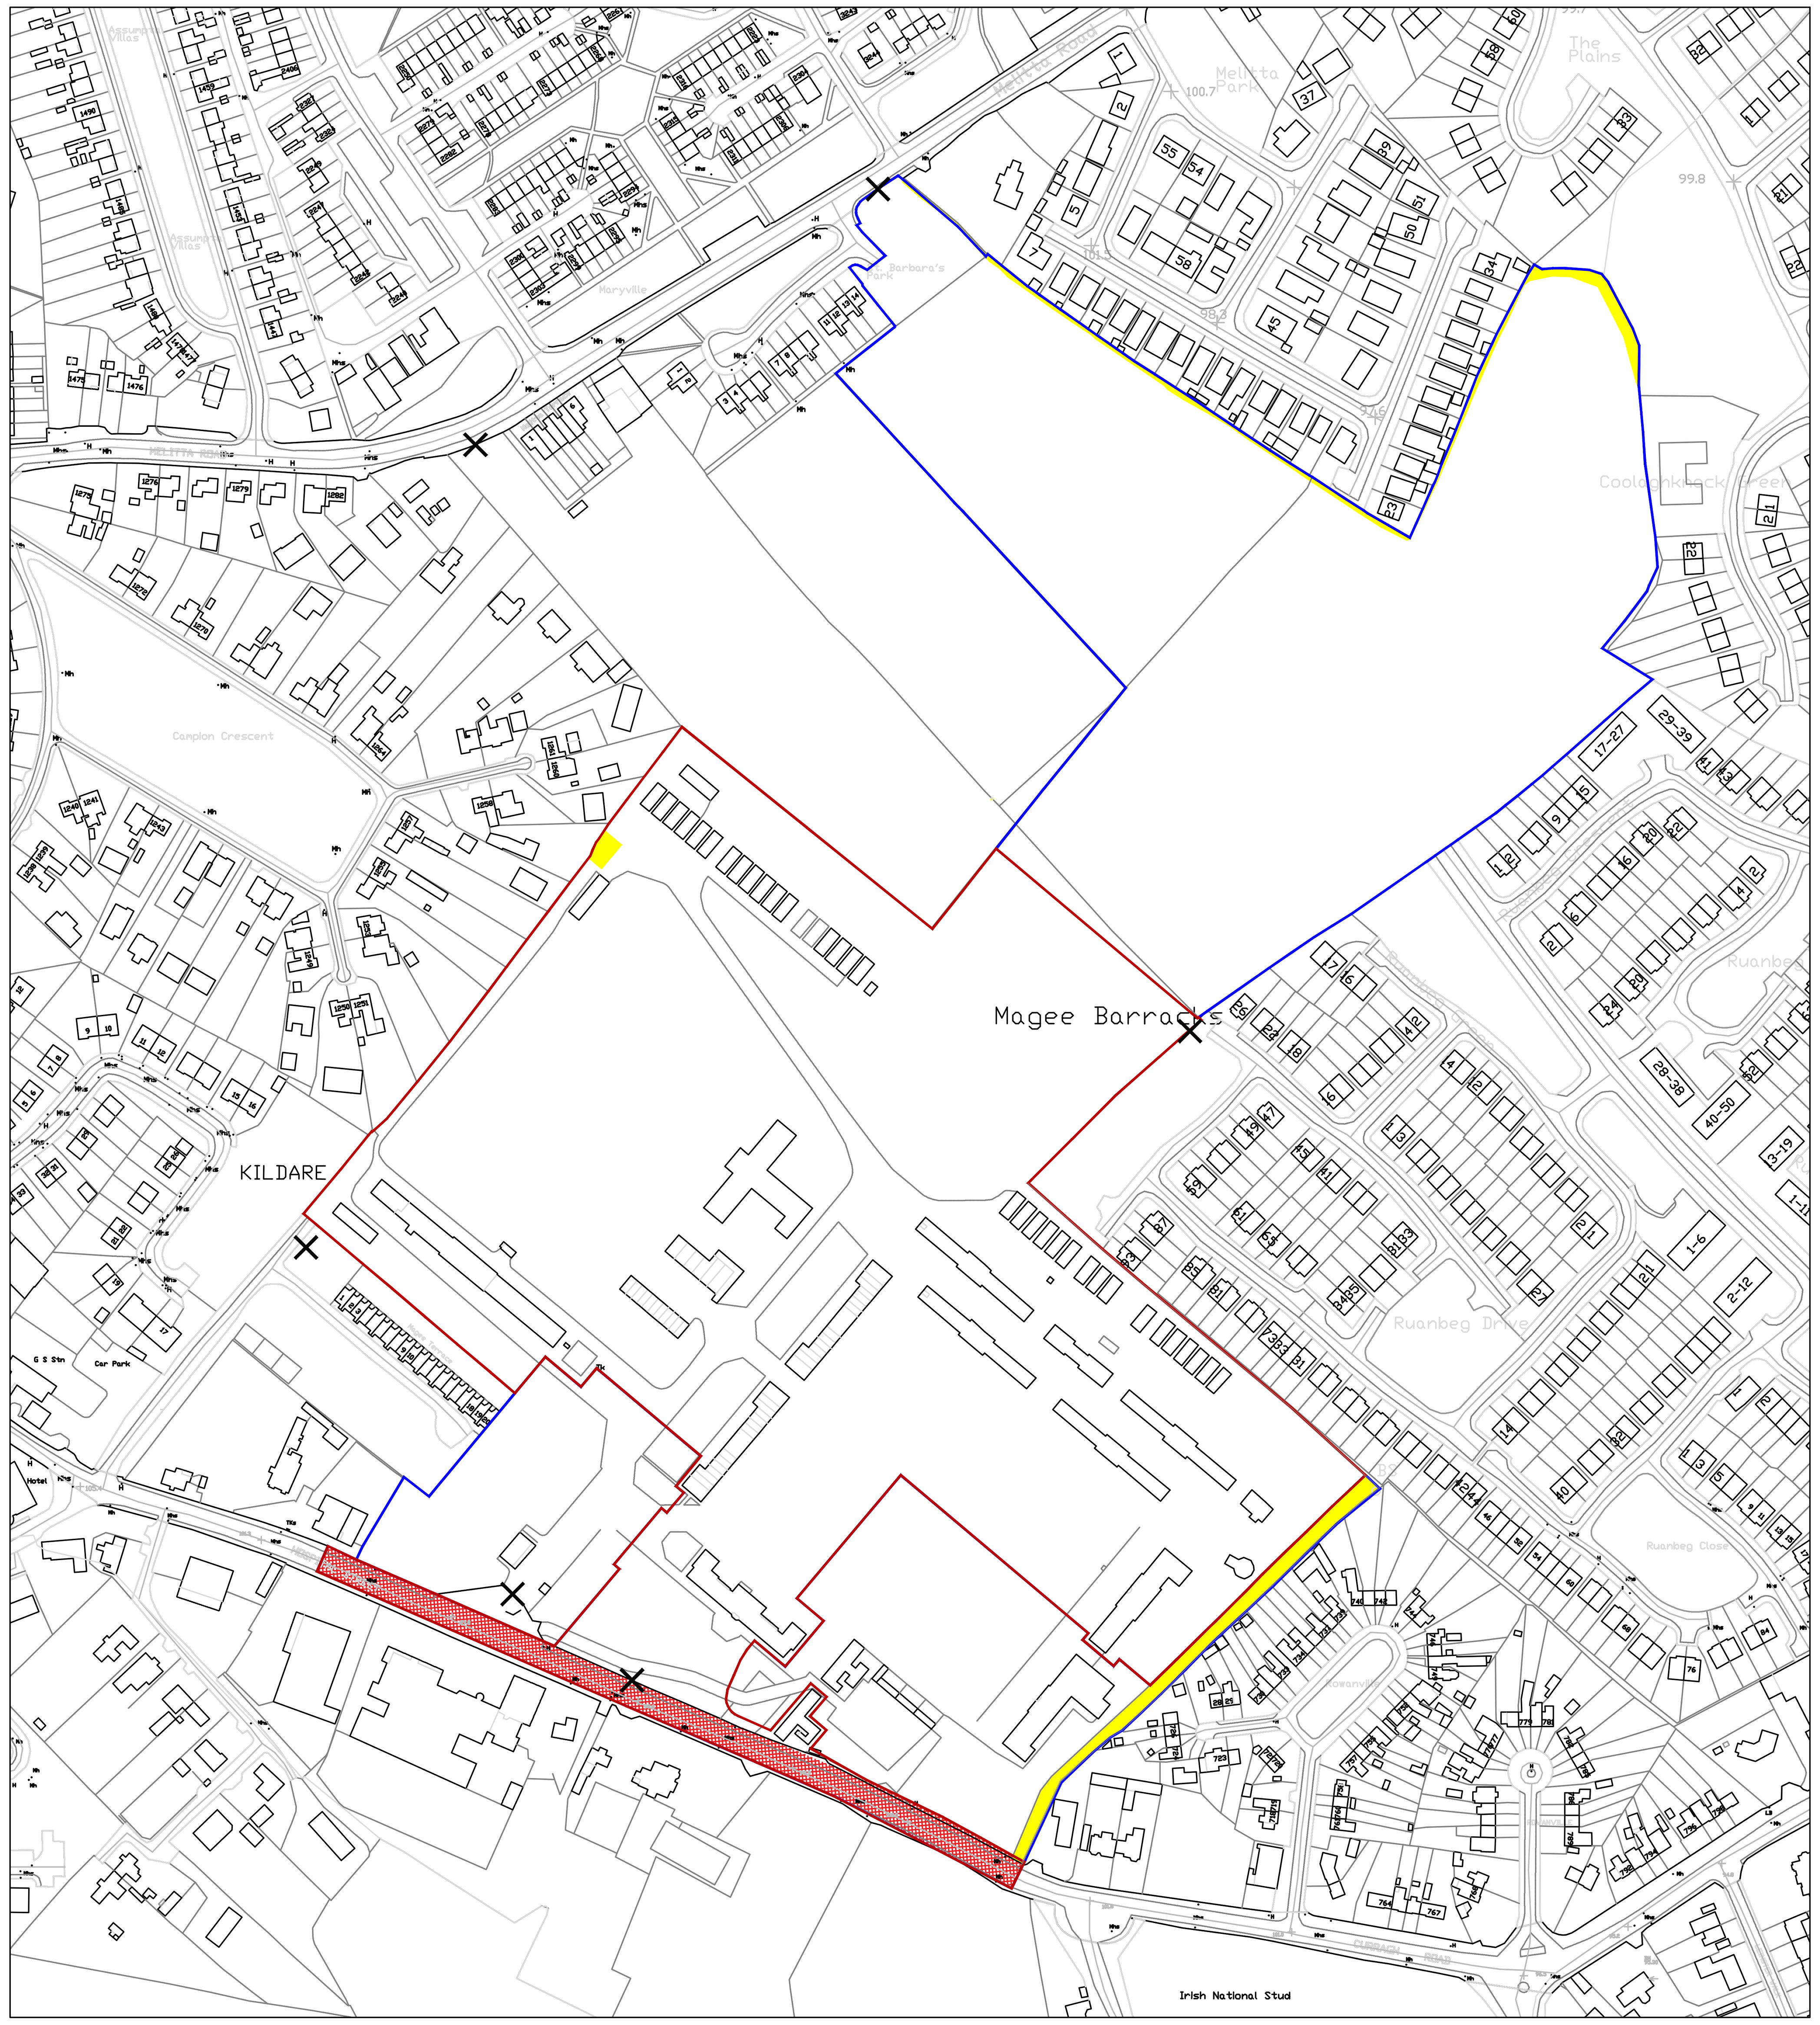

PHASED DEVELOPMENT PROPOSAL

	SQM	ACRE	HECTARE	
PHASE I - SHD	**113,543**	**28.06**	**11.35**	**PLANNING APPLICATION**
ENTIRETY OF SITE UNDER APPLICANT / OWNERS CONTROL	207,840	51.36	20.78	

All dimensions to be checked on site. Figured dimensions take preference over scaled dimensions. Any errors or discrepancies to be reported to the Architects. This drawing may not be edited or modified by the recipient.

A1

Copyright and ownership of this drawing is vested in RKD Architects, whose prior written consent is required for its use, reproduction or for publication to any third party. All rights reserved by the law of copyright and by international copyright conventions are reserved to RKD Architects and may be protected by court proceedings for damages and/or injunctions and costs. RKD Architects' Quality Management Systems are independently certified to ISO 9001:2015.

Notes

OS MAPS

N

ORDNANCE SURVEY IRELAND
LICENSE No. AR 00028-18

OS MAP SHEETS:
3660-A 2660-C

ITM CENTRE PT. COORDS
673426, 712334

BOUNDARY LEGEND

AREA OF PROPOSED WORKS ON ROAD OUTSIDE THE OWNERSHIP OF THE APPLICANT SHOWN HATCHED RED

SITE BOUNDARY

LAND UNDER APPLICANT / OWNER CONTROL

WAY-LEAVE

SITE NOTICES

REV	DATE	CHK BY	DESCRIPTION
A	JULY 19	SG	SHD SUBMISSION

BALLYMOUNT PROPERTIES LTD.

STATUS PLANNING

PROJECT: RESIDENTIAL AND NEIGHBOURHOOD CENTRE DEVELOPMENT (PHASE 1)

PROJECT ADDRESS: FORMER MAGEE BARRACKS SITE KILDARE TOWN

DWG TITLE: SITE LOCATION MAP

DWG NO: A1000

REV: A | PROJECT NO: 18166 | SCALE: 1:2500

DATE: 24/07/2019 | DRN: CB | CHK: SG

RKD

59 Northumberland Rd
Ballsbridge, Dublin 4
D04 WP89, Ireland

+353 1 668 1055
mail@rkd.ie
rkd.ie